81 Newcastle Road Wallsend NSW

4 **1** **1**

STEP THROUGH THE LOW MAINTENANCE NATIVE GARDEN TO THE FRONT STONE TERRACE AND TAKE IN THE SWEEPING VALLEY & MOUNTAIN VIEWS.

Once you step into the entry foyer you will be captivated by the stunning interiors which reflect 1950's modernist architecture, contemporary style & impeccable quality.

Enter the spacious, light drenched living and dining which opens to the front terrace and features a stone fireplace & Reverse cycle ducted air conditioning before continuing to the stunning open plan designer kitchen with generous storage, stainless steel appliances, stylish hardwood benches & glowing timber floors.

From the kitchen you can keep an eye on the kids & guests in the spacious family living room which features natural stone floors and large picture windows offering an unimpeded view of the undercover entertaining & level private rear grounds.

An absolutely outstanding feature of the property is the fully fenced level lawns which include an undercover area

Price : $ 492,500
Land Size : 670 sqm
View : https://www.crawfordrealestate.com.au/sale/nsw/newcastle-region/wallsend/residential/house/5661082

Maria Crawford
02 4957 6166

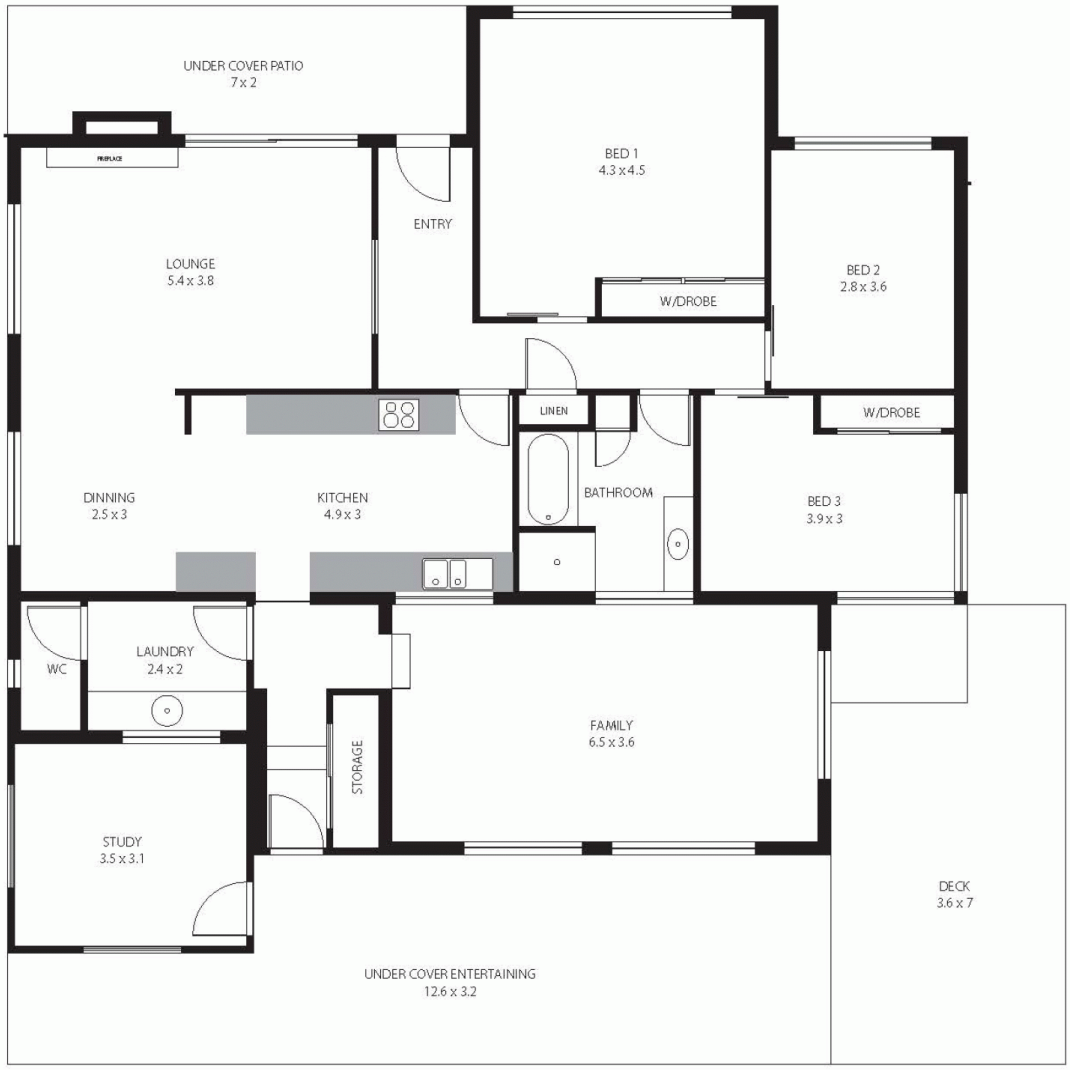

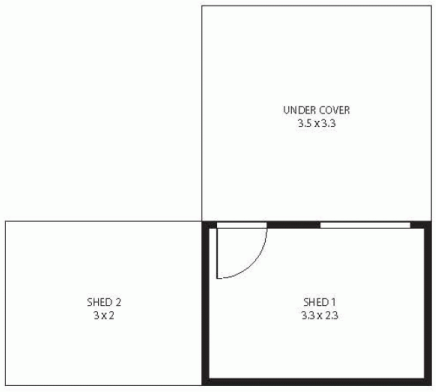

Drafted floor plans are to be used for advertising purposes only. Drafting scales are accurate, do not scale from drawings

N

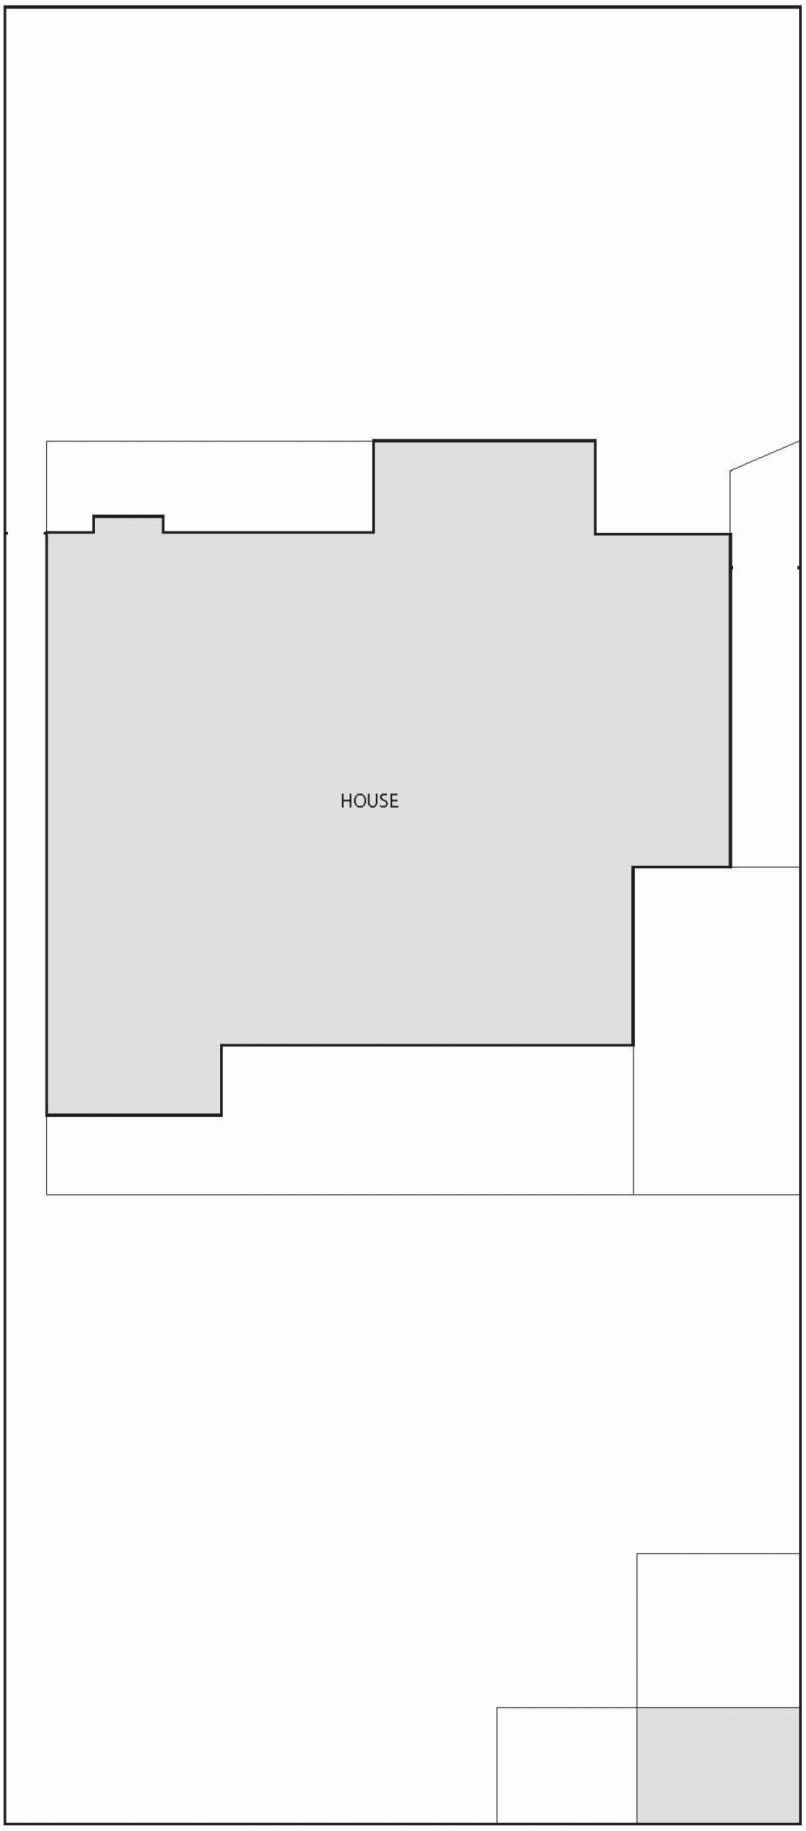

Drafted floor plans are to be used for advertising purposes only. Drafting scales are accurate, do not scale from drawings

N